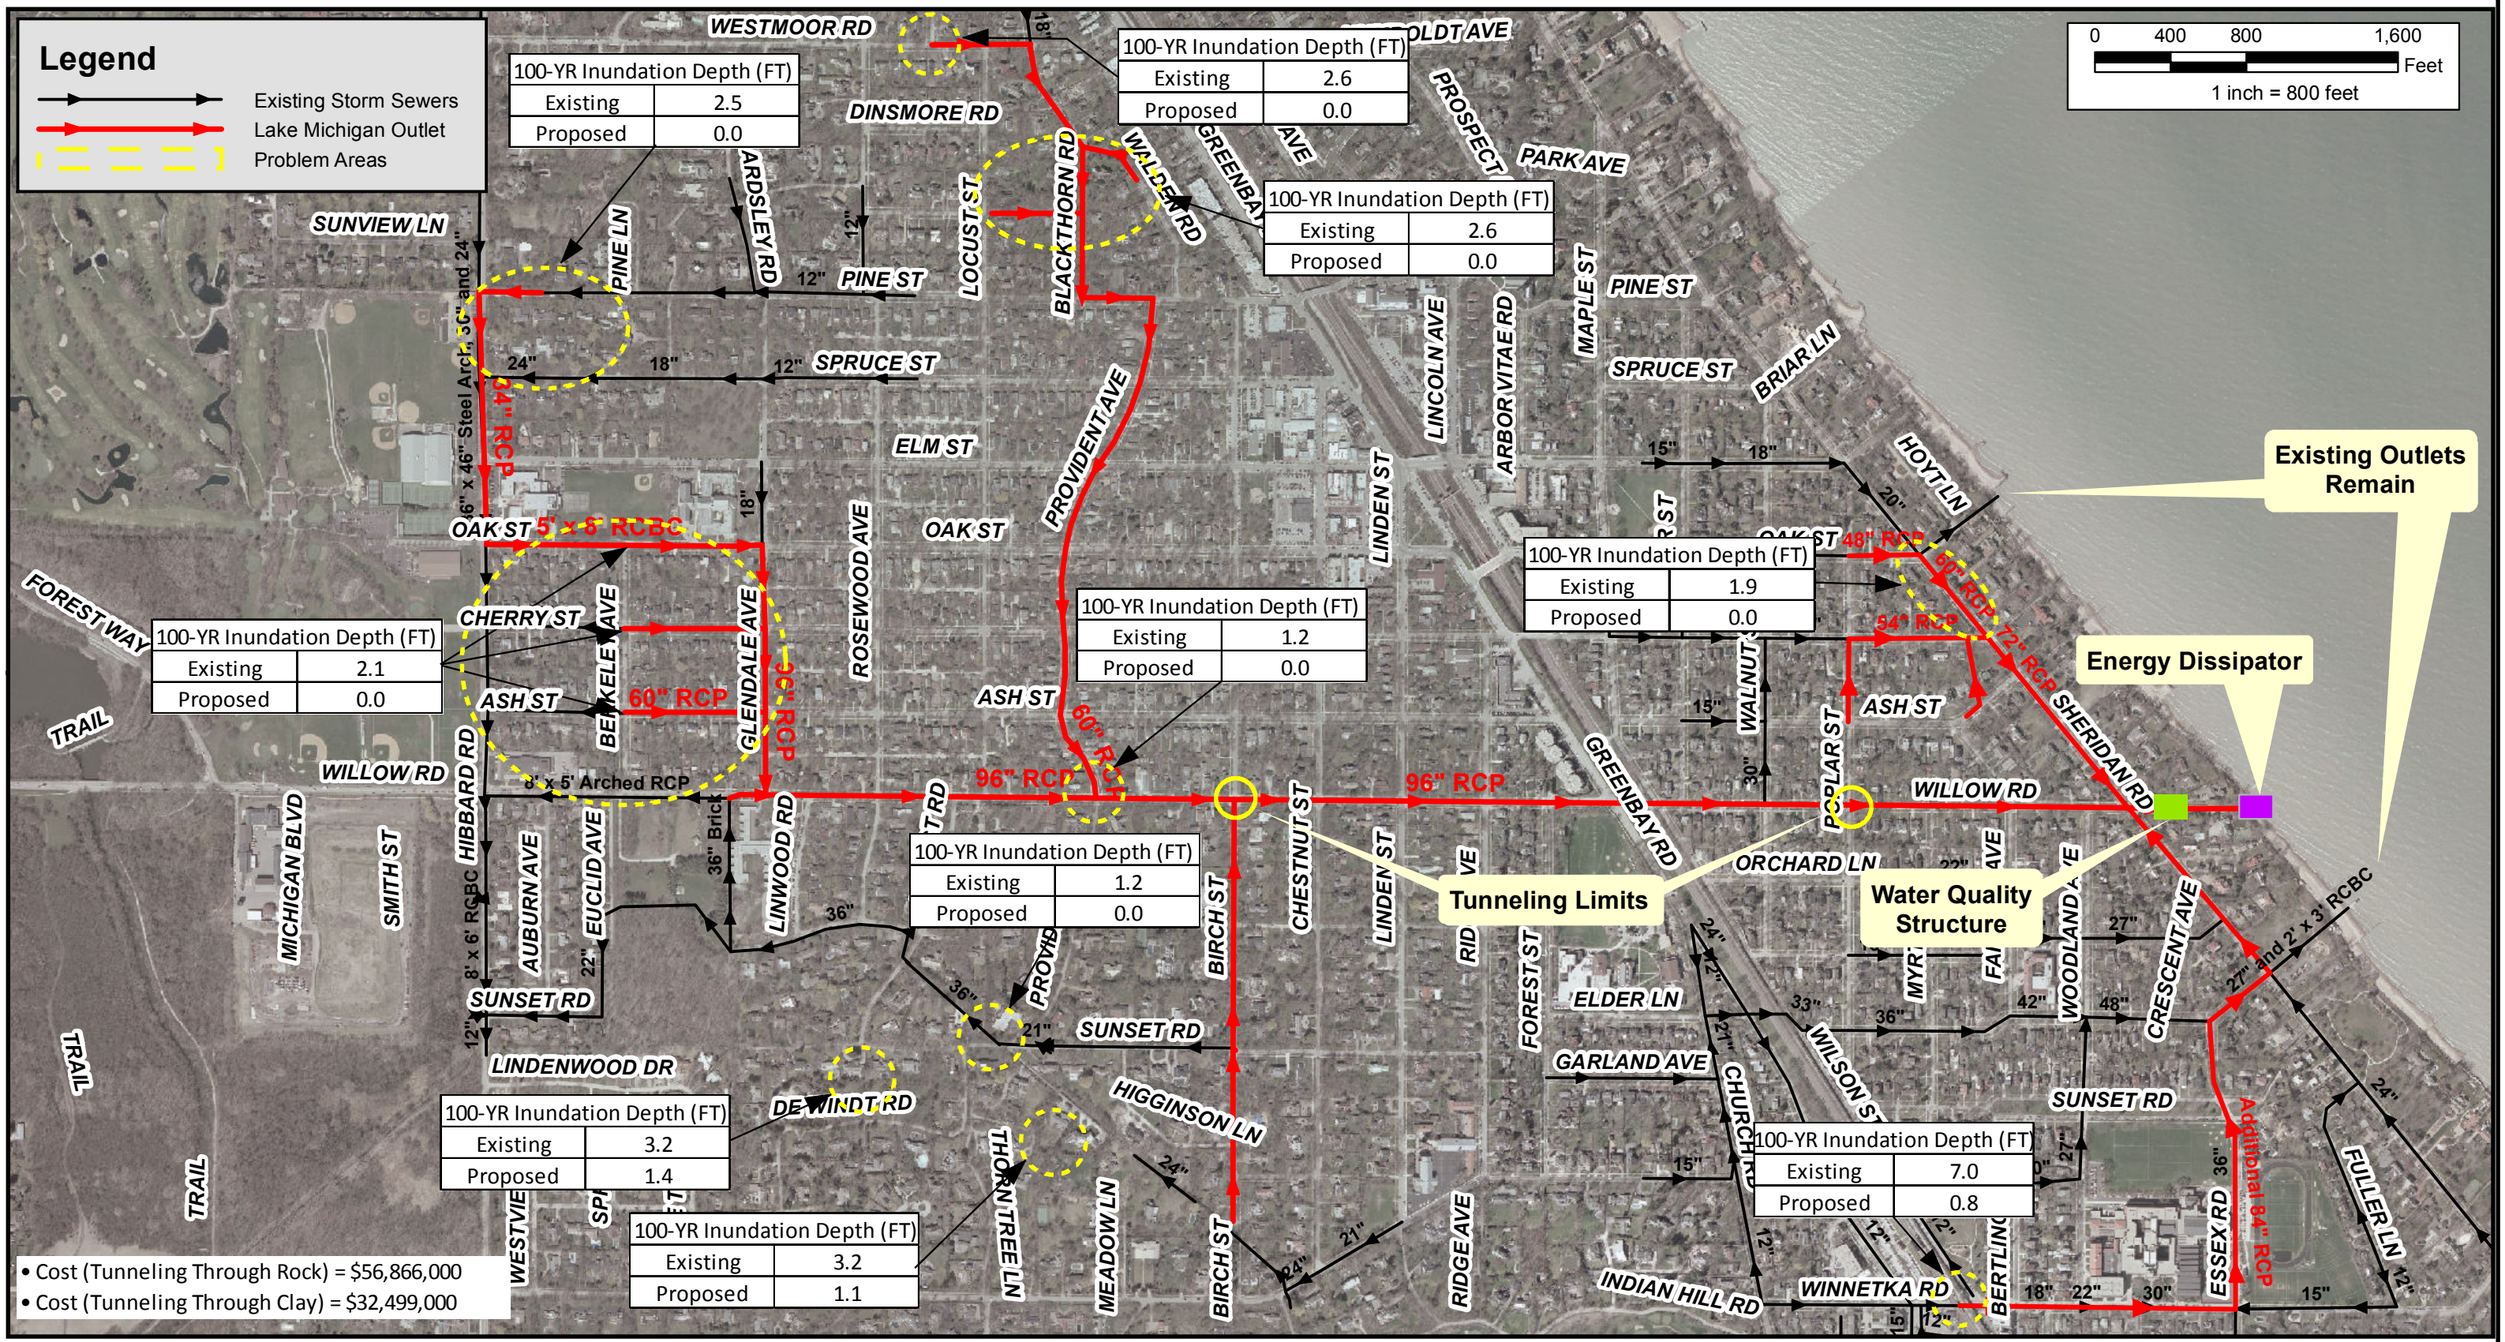

DSGN.	MJB	CHKD.	

Christopher B. Burke Engineering, Ltd.
9575 West Higgins Road, Suite 600
Rosemont, IL 60018
(847) 823-0500 / FAX (847) 823-0520

CLIENT	Village of Winnetka	PROJECT NO.	08-0671
TITLE	Lake Michigan Outlet - 100 Year Protection	DATE	9/20/11
			EXHIBIT 10